




THA 941103 415-451
CANTOR FITZGERALD 3/20/95
A-105 AS.NW

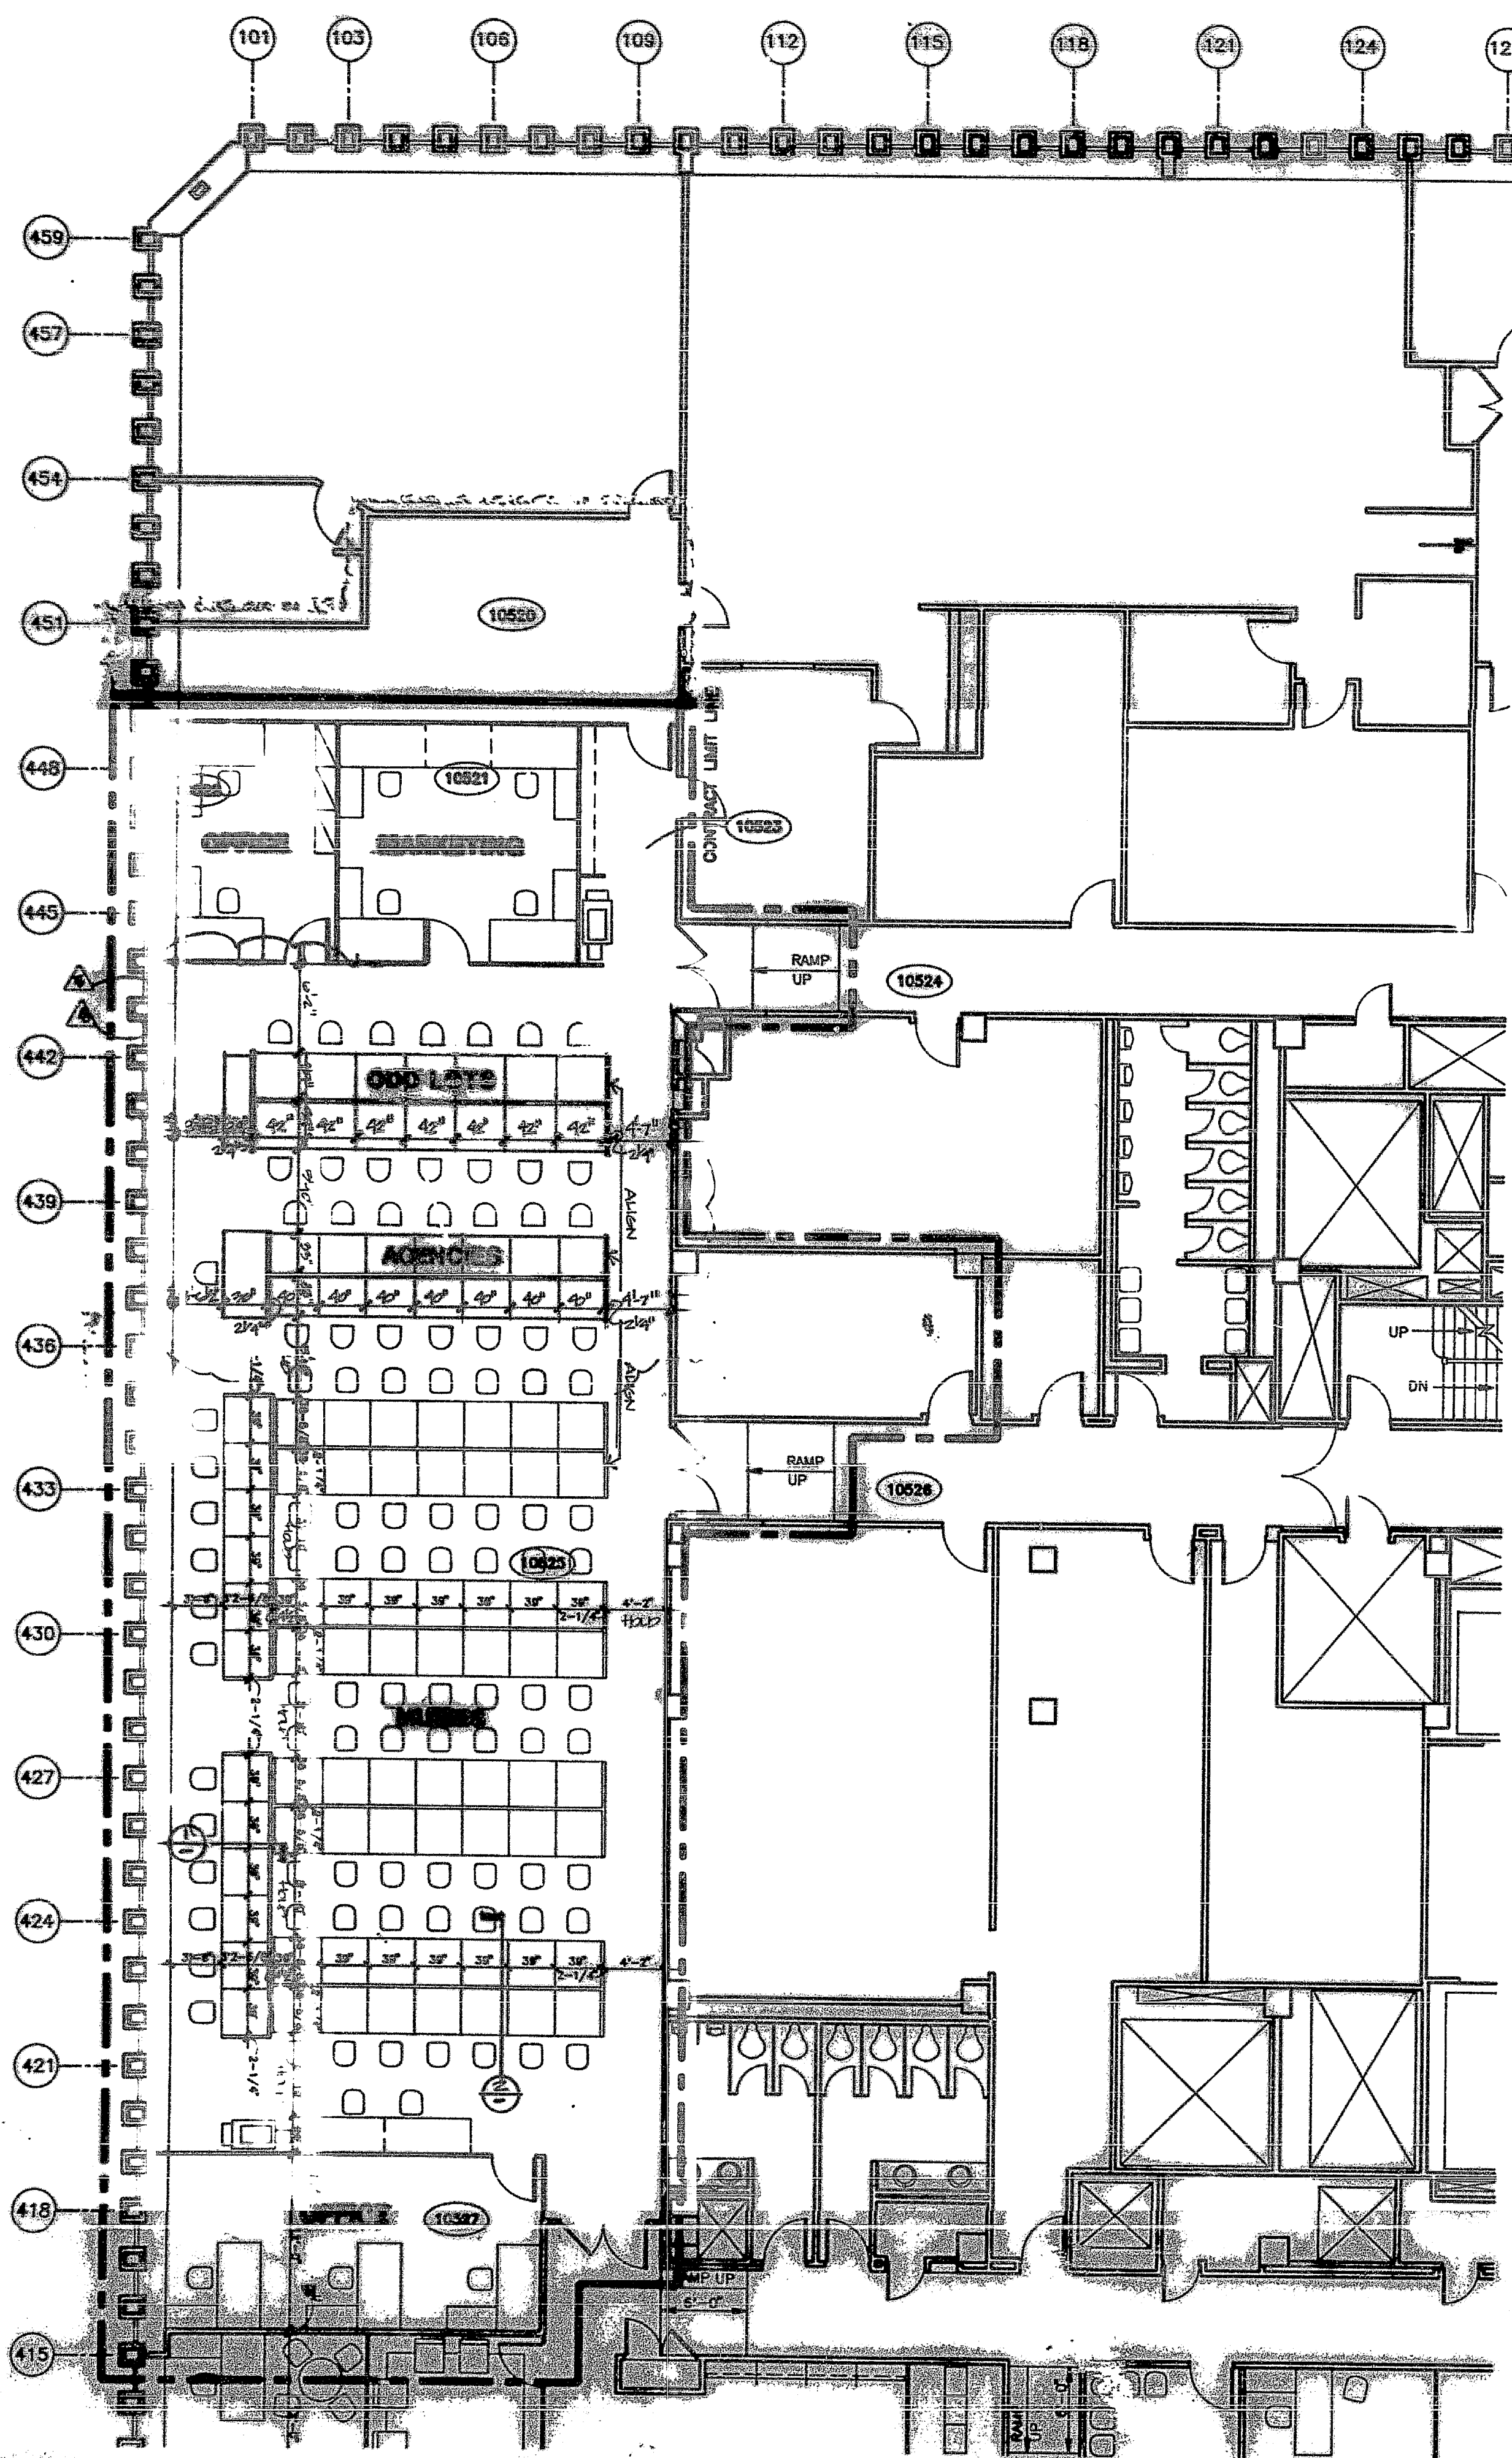

- ① Main Frame
- ② Sub-Frame
- ③ Wireway Trough
- ④ Adjuster Panel
- ⑤ Facia Panel
- ⑥ Pull-out Shelf (option).
- ⑦ Trough Bottom
- ⑧ Sliding Doors
- ⑨ Work Surface
- ⑩ Panel Top Cap
- ⑪ End Panel Post
- ⑫ End Panel
- ⑬ Telephone Turret Module
- ⑭ Trough Monitor Shelf
- ⑮ User Power Supply

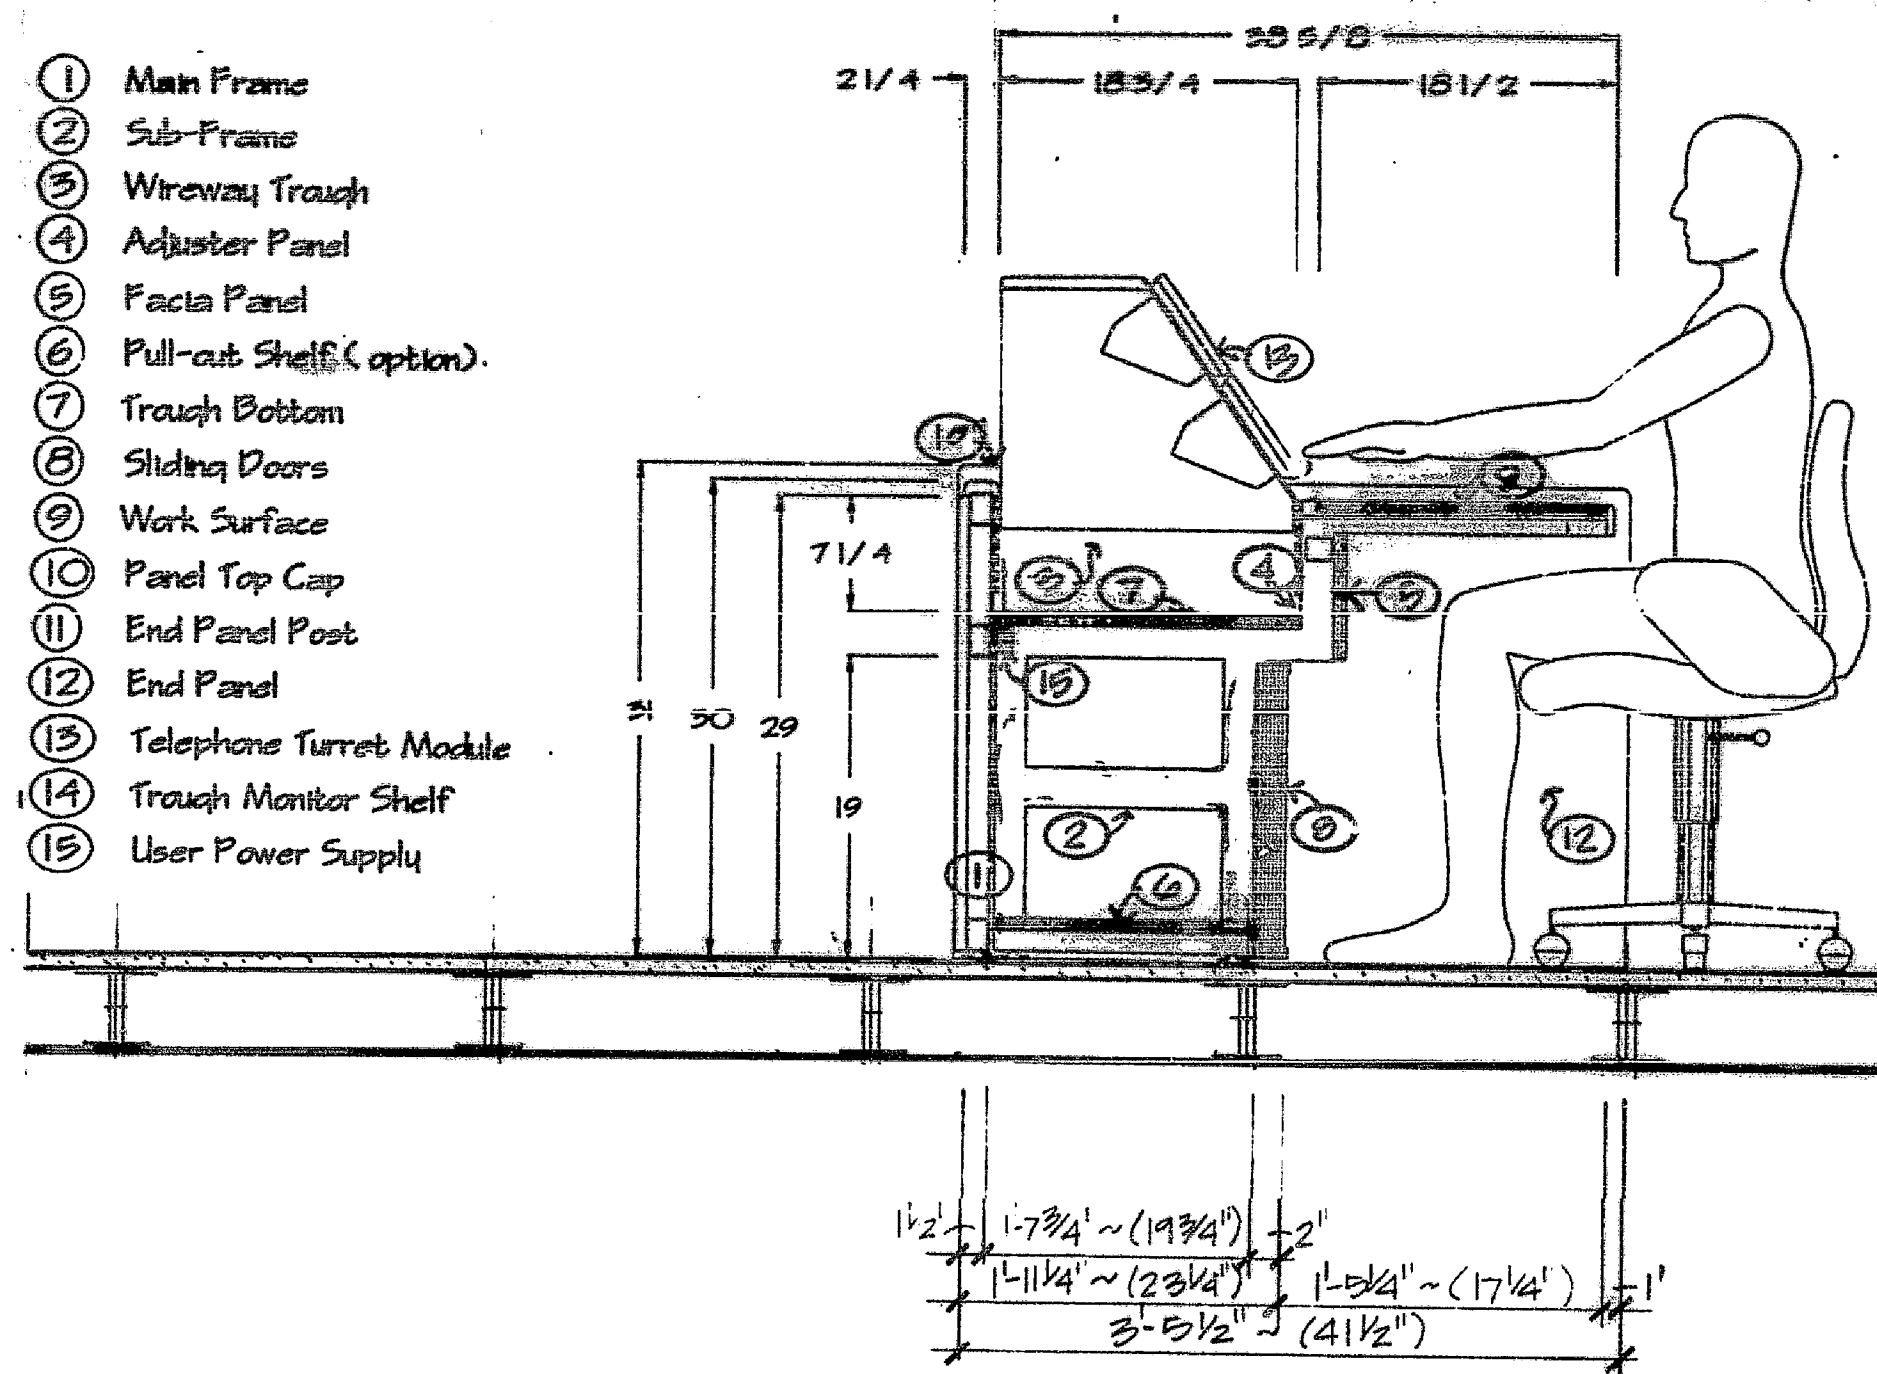

① SINGLE SIDED TRADITIONAL DESK
SCALE 1" = 1'0"


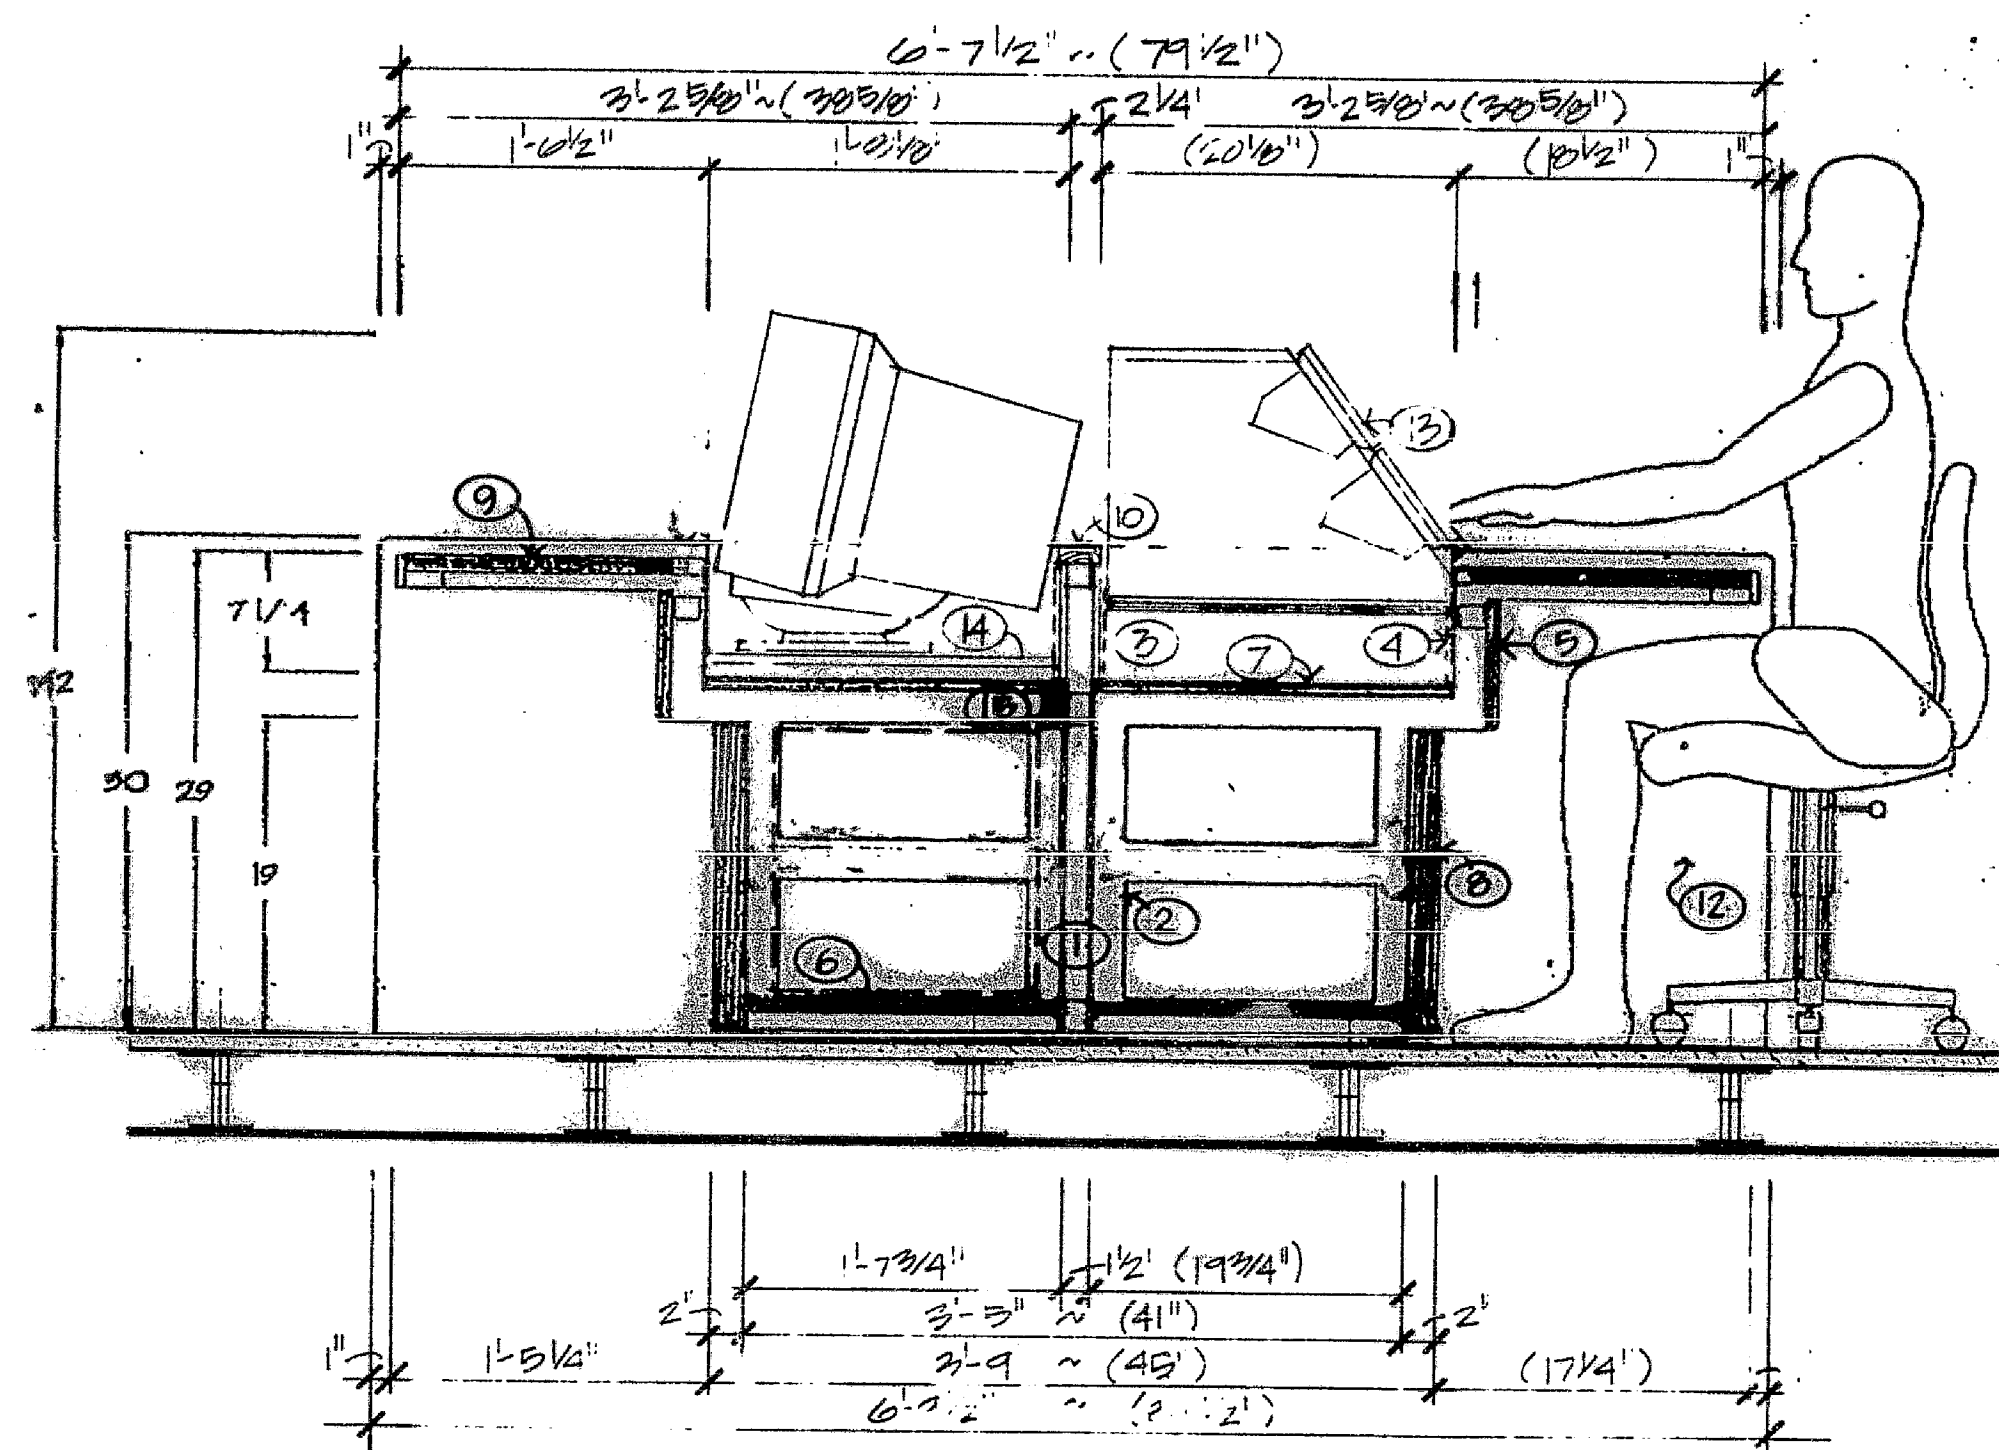


2 DOUBLE SIDED TRADING DESK
SCALE = 10


NOTES :

- 1.0 FURNITURE**
- 1.1 FURNITURE CONTRACT** BY OTHERS, NOT IN GENERAL
- 1.2 FURNITURE INSTALLER TO COORDINATE INSTALLATION WITH GENERAL CONTRACTOR'S SCHEDULE**
- 1.3 FURNITURE INSTALLER WILL VERIFY ALL DIMENSIONS AND IDENTIFY ANY DISCREPANCIES TO THE ARCHITECT FIVE (5) DAYS FOLLOWING RECEIPT OF CONSTRUCTION DOCUMENTS**
- 2.0 MOVABLE PARTITIONS**
- 2.1 MOVABLE PARTITIONS BY OTHERS, NOT IN GENERAL CONTRACT**
- 2.2 MOVABLE PARTITIONS INSTALLER TO COORDINATE INSTALLATION WITH GENERAL CONTRACTOR'S SCHEDULE**
- 2.3 MOVABLE PARTITION INSTALLERS WILL VERIFY ALL DIMENSIONS AND IDENTIFY ANY DISCREPANCIES TO THE ARCHITECT FIVE (5) DAYS FOLLOWING RECEIPT OF CONSTRUCTION DOCUMENTS**
- 2.4 MOVABLE PARTITION PANELS**
- SINGLE PANELS ARE TO BE USED AT CONVECTORS, NO CUT-OUT PANELS
 - ALL GLASS OR HALF GLASS PANELS TO BE OF STANDARD 48" SIZE
NO EXCEPTION
 - MANUFACTURER WILL MINIMIZE USE OF ODD SIZE PARTITIONS
 - STANDARD PANEL WITH IS 48"
 - DOOR POSTS TO BE USED AT DOOR FREE SIDE WITH CUT-OUT FOR LIGHT SWITCH BOX AT "
- 2.5 MOVABLE PARTITION MANUFACTURER TO COORDINATE WITH ELEVATIONS SHEET A.6**

SYMBOL KEY

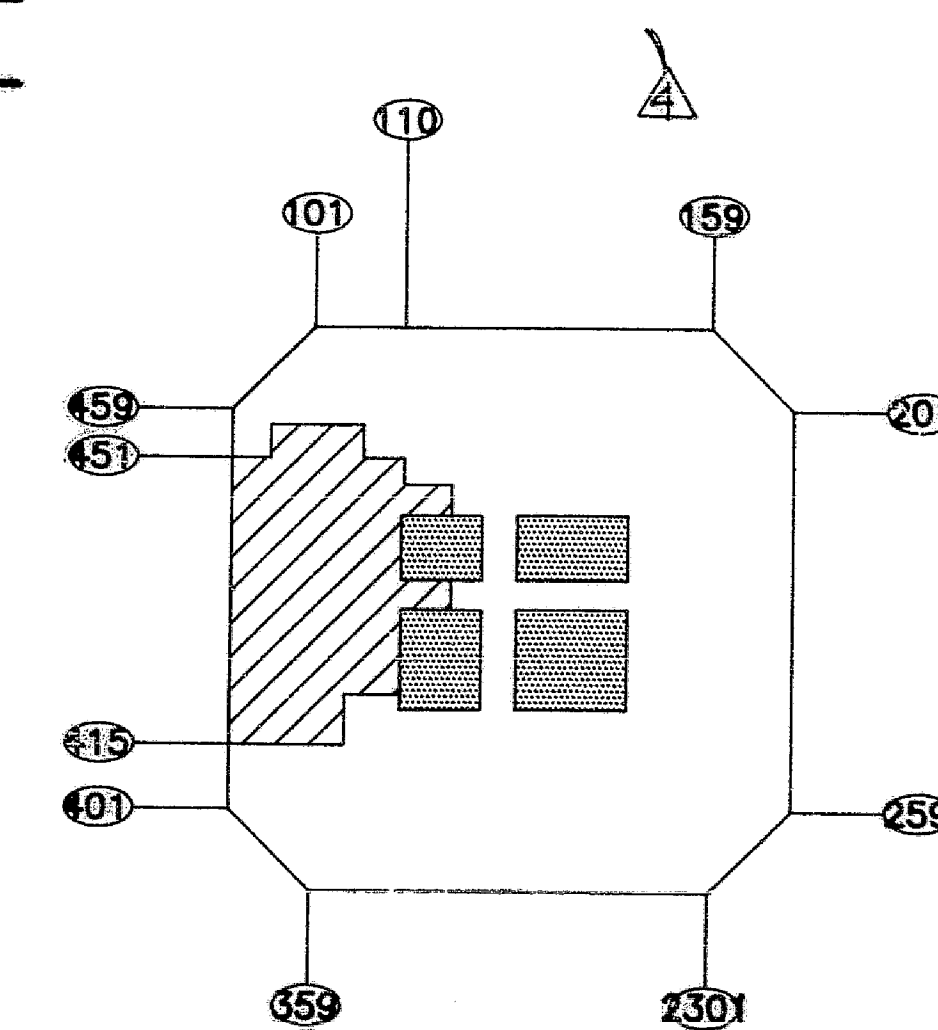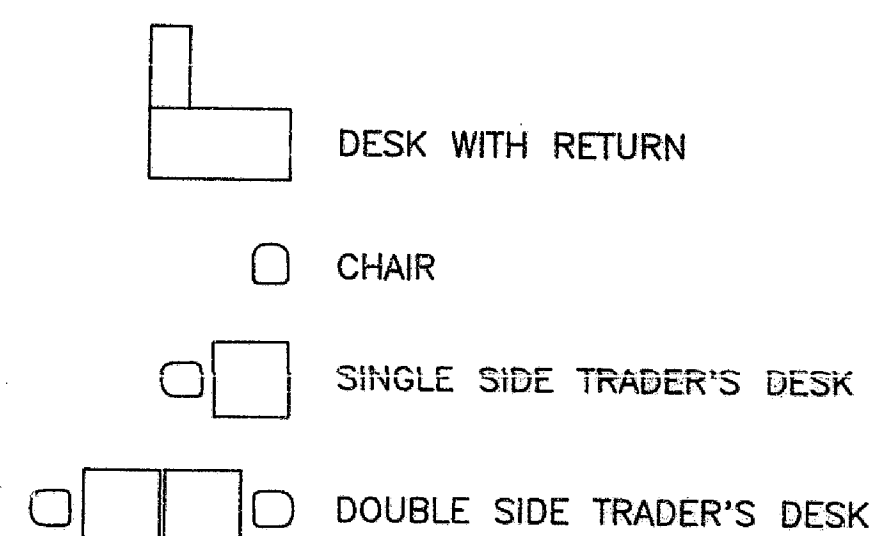

AREA OF WORK
KEY PLAN
ONE WORLD TRADE CENTER

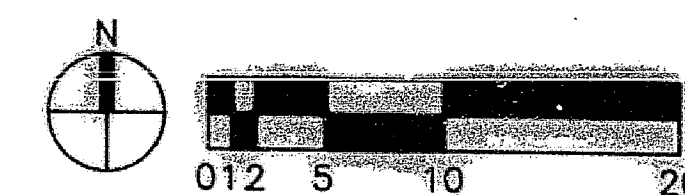









CANTOR
FITZGERALD

ONE WORLD TRADE CENTER
NEW YORK, NY
FLOOR 115

WFG DESIGN GROUP


AM/OPPOSITE
ENTERTAINMENT WEEKLY
550 MADISON AVENUE
NEW YORK, NEW YORK 10017
TEL: 212 692-1111
FAX: 212 673-6560

1574 SANDYBACH/NTX INTERIORS INC
GENERAL CONTRACTOR
CERTIFIED AG-BUILT

No.	Revision	Issued Record			
		O	M	S	CM
	5. 94 - REVISED PER PORT AUTHORITY OF NY & NJ COMMENTS				
	2.15.94 - REVISED PER CLIENT REQUEST				
	5.15.94 - REVISED PER PORT AUTHORITY OF NY & NJ COMMENTS AND TENANTS REQUEST REVISIONS				
	7.12.94: REVISED UPDATE				
	7.26.94 REVISED UPDATE				
	9.20.94 - REVISED AS PER PORT AUTHORITY OF NY&NJ COMMENTS.				
	9.28.94 REVISED PER CLIENT REQUEST				
	3.20.95 REVISED AS PER PORT AUTHORITY OF NY&NJ COMMENTS				

Titles

FURNITURE
PLAN

Scale 1/8" = 1'-0"	Drawn By JP/HR
Project No. 93165-105	Date 7.7.94
	Dwg. No.

A5.NW

FLOOR 105